JOB CODE: 003-20-000116

First and Final Bill

M. A. R. 57 (Rule 116) No. D

Measurement Book

Serial No. 117295

Name of work Drilling of Bore Wells and providing pipelines at Anantapura Village, Doddabethahalli Village and Chikkenbethahalli Village and surrounding Areas in Ward no: 3, Attur From ..... To .....

Name of Contractor of nature of Agency Sri. R. Shadayan EWS 15th cvs, 2nd phase, Yelahanka New Town

Date of commencement of work BBMP/EE/YNK.D/EPMT-03/W.O/231/2020-21, Dated: 21.01.2021.

Date	Full description, etc, of work	Dimensions				Contents	Reference to last Measurement
		Number	Length	Breadth	Depth		
1	2	3	4	5	6	7	8

ABSTRACT STATEMENT

SL No	Description of Work	Unit	Previous Measurement Qty	Previous Measurement Amount	Present Measurement Qty	Present Measurement Rate	Present Measurement Amount	Total up to date Qty	Total up to date Amount
1)	Geophysical investigation								
	1) Deo Marvel Layout	Nos	-	-	1.0				
	2) Mahalakshmi Layout		-	-	1.0				
	3) Maruthi Nagara		-	-	1.0				
	4) BHEL Layout		-	-	1.0				
	5) Avaikya Lyt		-	-	1.0				
	6) G. Ramaiah Lyt		-	-	1.0				
	7) AMS Layout		-	-	1.0				

M. A. R. 57 (Rule 116) **No. D 117296**
Measurement Book

Serial No. .....

Name of work ..... From ..... To .....

Name of Contractor of nature of Agency .....

Date of commencement of work .....

Date	Full description, etc, of work		Dimensions				Contents	Reference to last Measurement	
			Number	Length	Breadth	Depth			
1	2		3	4	5	6	7	8	
6)	200 to 250 m		–	–	10×50 =500.0	665.0	332500.00	500.00	332500.00
7)	250 to 300 m		–	–	10×50 =500.0	735.0	367500.00	500.00	367500.00
8)	300 to 350 m		–	–	8×24.00 =199.00	866.0	172334=00	199.00	172334=00
9)	Steel Casing GI/	Rmt	–	–	696.00	1390.0	967440.0	696.00	967440=00
10)	Steel Tube 50mm	mt	–	–	2676.0	431.0	1153356.0	2676.0	1153356.00
11)	250 mm ϕ PVC pipe	mts	–	–	120.0	1200.00	144000.00	120.0	144000=00

M. A. R. 57 (Rule 116)
Measurement Book

No. D 117297

Serial No. .....

Name of work ..... From ..... To .....

Name of Contractor of nature of Agency.....

Date of commencement of work.....

Date	Full description, etc, of work		Number	Dimensions Length	Breadth	Depth	Contents	Reference to last Measurement	
1	2		3	4	5	6	7	8	
18)	Labour charge for laying 1.1 KV class UG cable	Nos	–	–	199.0	13.00	2587.0	199.00	2587.00
19)	Procelin fuse channel	Each	–	–	8.00	238.0	1904.00	8.00	1904.00
20)	50mm Nominal Non return valve	Nos	–	–	8.00	1412.0	11296.0	8.00	11296.00
21)	MCB	No.	–	–	8.00	2516.0	20128.0	8.00	20128.00
22)	Cutting of pipeline Trenches in Asphalt surface	m^2	–	–	470.00	500.00	235035.0	470.0	235035.00
23)	Excavation for soil in Pipeline Trenches	m^3	–	–	2193.66	333.00	730488.0	2193.66	730488.00

MEASUREMENT BOOK

Date	Full description, etc, of work		Dimensions				Contents	Reference to last Measurement	
			Number	Length	Breadth	Depth			
1	2		3	4	5	6	7	8	
	24) Supplying PVC ring tight pipes	Mtr	–	–	5223.0	129.0	673767.0	5223.0	673767.0
	25) Refilling available Earth	m^3	–	–	2193.66	130.0	285175.0	2193.66	285175.00
	26) Wet mix Macadam	m^3	–	–	720.77	2100.0	1513625.0	720.77	1513625.00
	27) Automatic Star Delta Starter	Nos	–	–	8.0	8390.0	67120.0	8.00	67120.00
	Total		:				9249709=00		9249709=00
	Add GST Charges 12%		:				1109965=00		1109965=00
	Grand Total Amount		:				10359674=00		10359674=00

Serial No. .....
Name of work ...
Name of Contra
Date of comme

Date	Fu
1	

M. A. R. 57 (Rule 116)
Measurement Book

No. D 117298

Serial No. ..... From ..... To .....

Name of work .....

Name of Contractor of nature of Agency .....

Date of commencement of work .....

Date	Full description, etc, of work	Number	Dimensions: Length	Dimensions: Breadth	Depth	Contents	Reference to last Measurement
1	2	3	4	5	6	7	8

Certificate:- 1) Certified that the work done is satisfactorily.

2) The contractor has remove the debris from work spot.

ಯಲಹಂಕ ಉಪನಗರ ಅಭಿವೃದ್ಧಿ ಸಂಯುಕ್ತ ಕಾಲೇಜು
ಬಿ.ಡಿ.ಎ. ಬೆಂಗಳೂರು-106

MEASUREMENT BOOK

Date	Full description, etc, of work	Dimensions				Contents	Reference to last Measurement
		Number	Length	Breadth	Depth		
1	2	3	4	5	6	7	8

M. A. R. 57 (Rule 116) No. D 117299
Measurement Book

Serial No. .....
Name of work ..... From ..... To .....
Name of Contractor of nature of Agency.....
Date of commencement of work.....

Date	Full description, etc, of work	Dimensions: Number	Length	Breadth	Depth	Contents	Reference to last Measurement
1	2	3	4	5	6	7	8

AE

MEASUREMENT BOOK

* Not to scale

Date	Full description, etc, of work	Dimensions: Number 3	Length 4	Breadth 5	Depth 6	Contents 7	Reference to last Measurement 8
1							

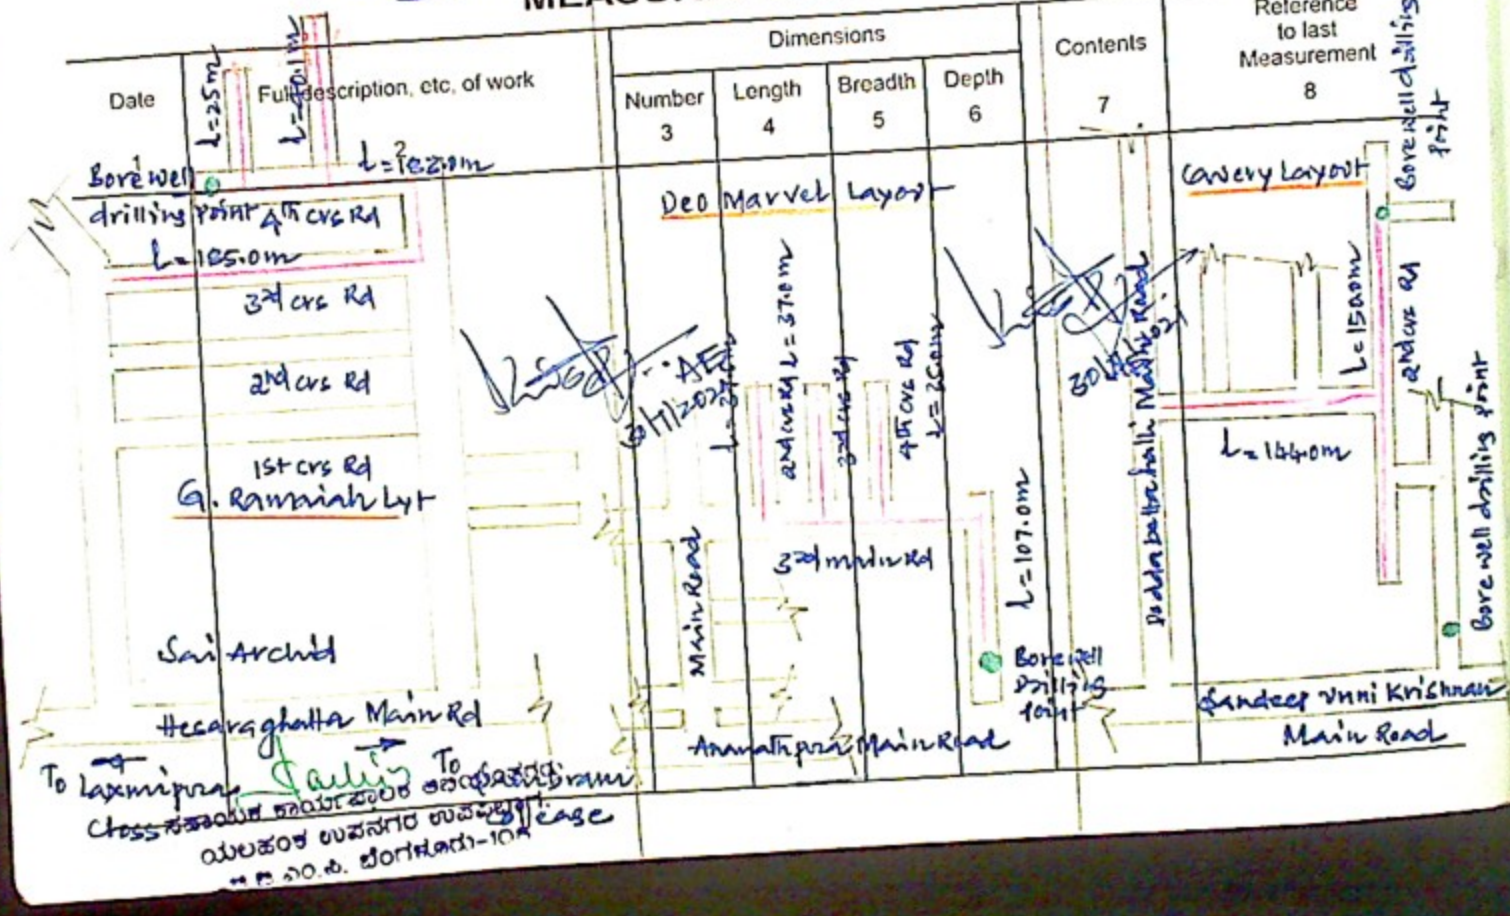

M. A. R. 57 (Rule 116) No. D

Measurement Book

117300

Serial No. .....

Name of work ..... From ..... To .....

Name of Contractor of nature of Agency R. Shadayan. 1st & final.

Date of commencement of work. .....

Date	Full description, etc, of work	Number	Dimensions Length	Breadth	Depth	Contents	Reference to last Measurement
1	2	3	4	5	6	7	8
							Sob code 003-20-000116
	Gross Amt =Rs 1,02,30,487-00						SBR No 29/8-10-2021-
	~~FSD~~ Fine =Rs 5030-00.						
	CGST = Rs 1,02,304-00						
	SGST = Rs 1,02,304-00						
	IT 1,02,304-00						
	LC 1,02,304-00						
	CBF 10,230-00						
	Royalty =Rs 98051-00						
	T.D. = Rs 5,22,547-00						
	Net Amt=Rs 97,07,940-00						

Audited & Admitted for Rs. 1,02,30,487-00

One Crore two lakh thirty thousand four hundred & Eighty Seven.

97,07,940-00 by cheque

and Rs. 5,22,547-00 by Adjusement

Asst. Engineer
Vellankal Division
PWD

Exe. Engineer
Vellankal Division
PWD